Figure 1

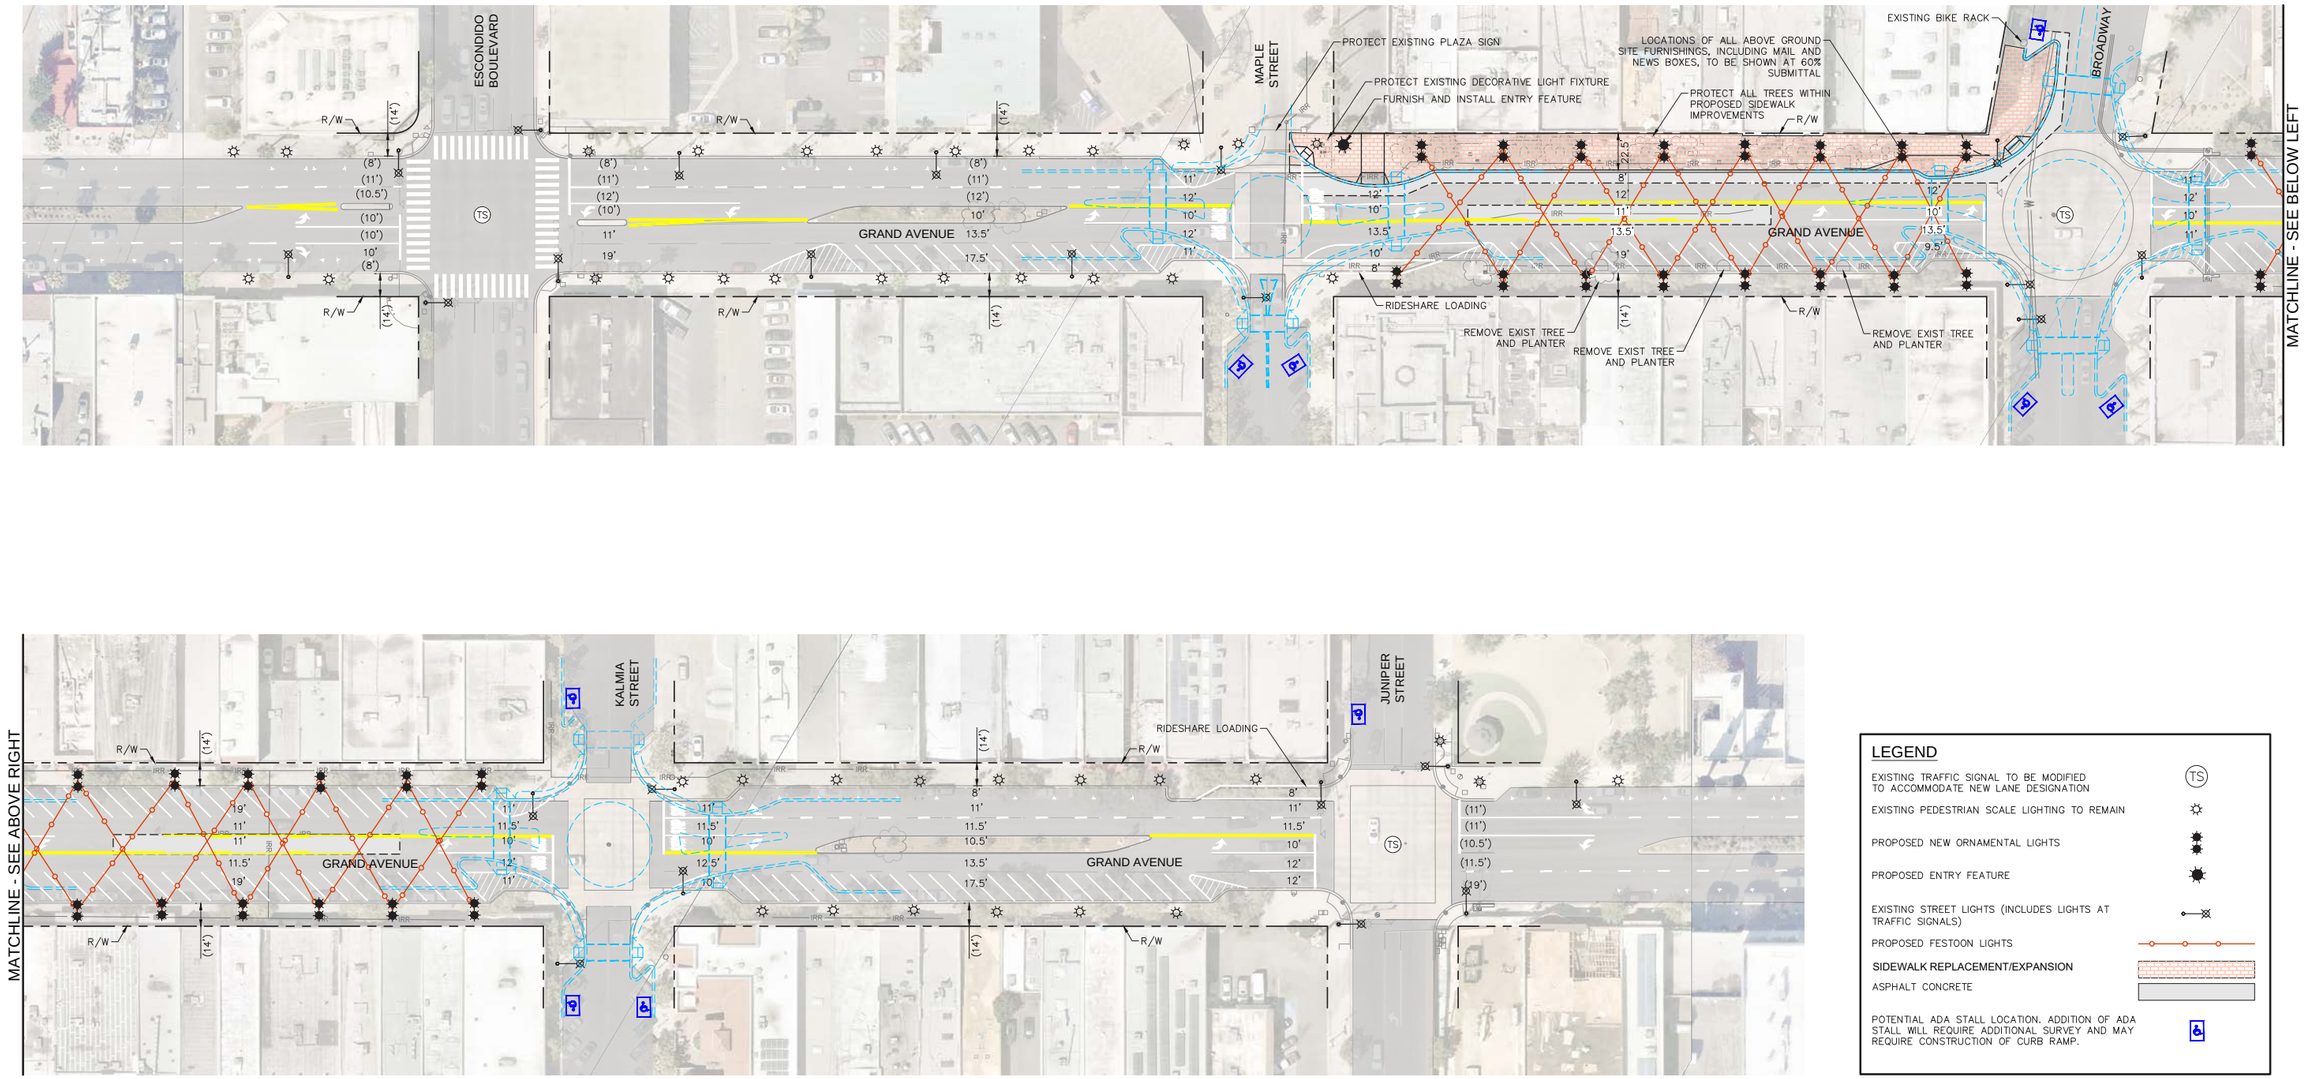

I:\PROJECTS\K\KHA\KHA-39_GrandAve\Map\ISMND\Fig3_SitePlan.indd KHA-39 12/17/2020 - SAB

Source: Kimley-Horn (2020)

HELIX Environmental Planning

Project Site Plan

GRAND AVENUE VISION PLAN | Specific Alignment Plan