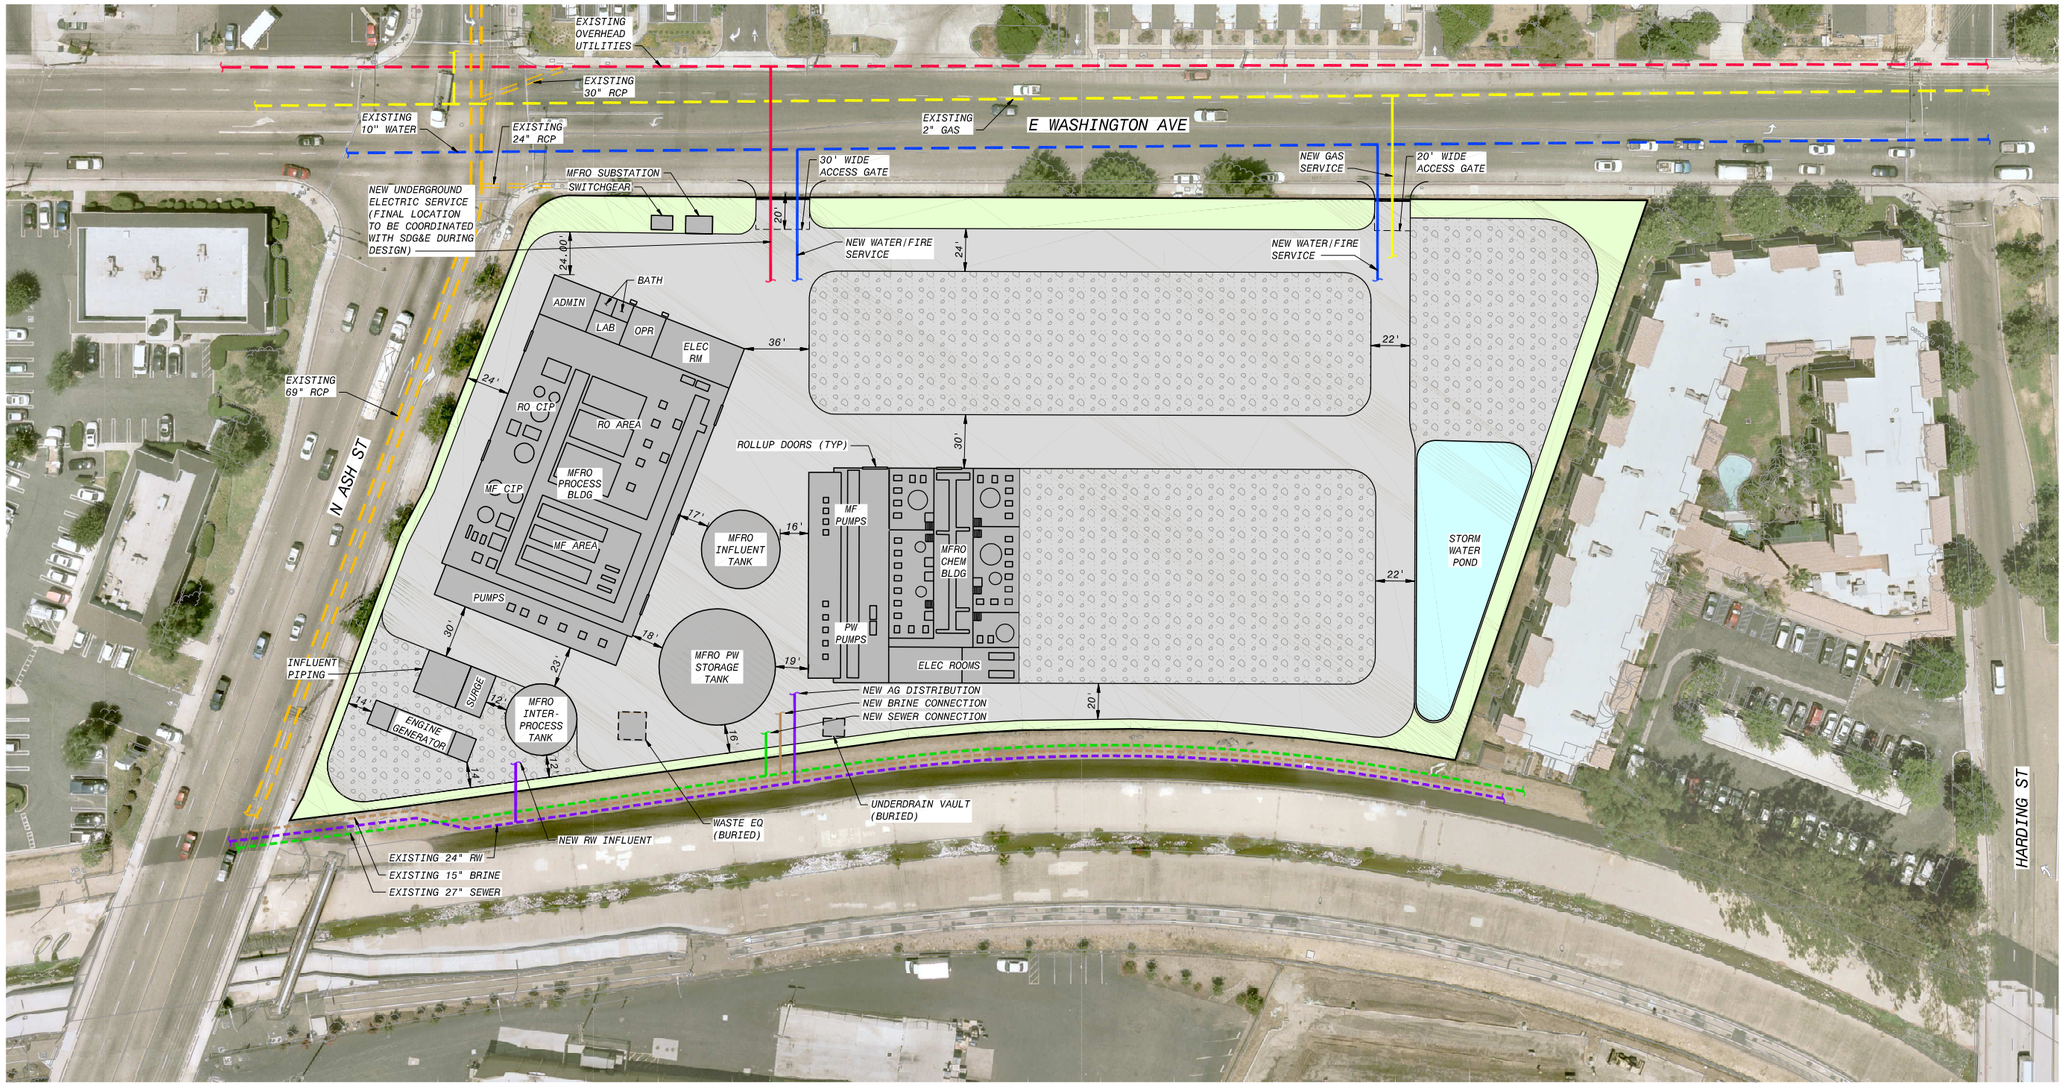


LEGEND:

- LANDSCAPE
- AC PAVING
- GRAVEL
- STORM WATER POND
- MFRO FACILITY
- WATER LINE
- GAS LINE
- ELECTRICAL LINE
- STORM DRAIN
- BRINE LINE
- SEWER LINE
- AG DISTRIBUTION/ RW INFLUENT LINE

40' 20' 0 40' 80'

1"=40'

PRELIMINARY - NOT FOR CONSTRUCTION

ESCONDIDO City of Choice

BLACK & VEATCH Building a world of difference.

Black & Veatch Corporation
San Marcos, California

MFRO FACILITY

FIGURE NO. 4-4

CITY OF ESCONDIDO

MFRO
CONCEPTUAL DESIGN SITE PLAN
ALTERNATIVE 3

| CONSTRUCTION RECORD | REFERENCES | Date | By | REVISIONS | App'd | Date | BENCH MARK |
|---|---|---|---|---|---|---|---|
| Contractor | | | | | | | |
| Inspector | | | | | | | |
| Date Completed | | | | | | | |

| SCALE | |
|---|---|
| Horizontal | 1"=40' |
| Vertical | NO SCALE |

Office
Filmed
Traffic

| Designed By | Drawn By | Checked By |
|---|---|---|
| CTD | JG | |

Plans Prepared Under Supervision Of
Date
R.C.E. No.

Submitted
By
Deputy Director of Utilities

LAT28155, 9/28/2016 8:38:05 AM
LAT28155, 9/28/2016 8:38:01 AM
PD127740
PD127741