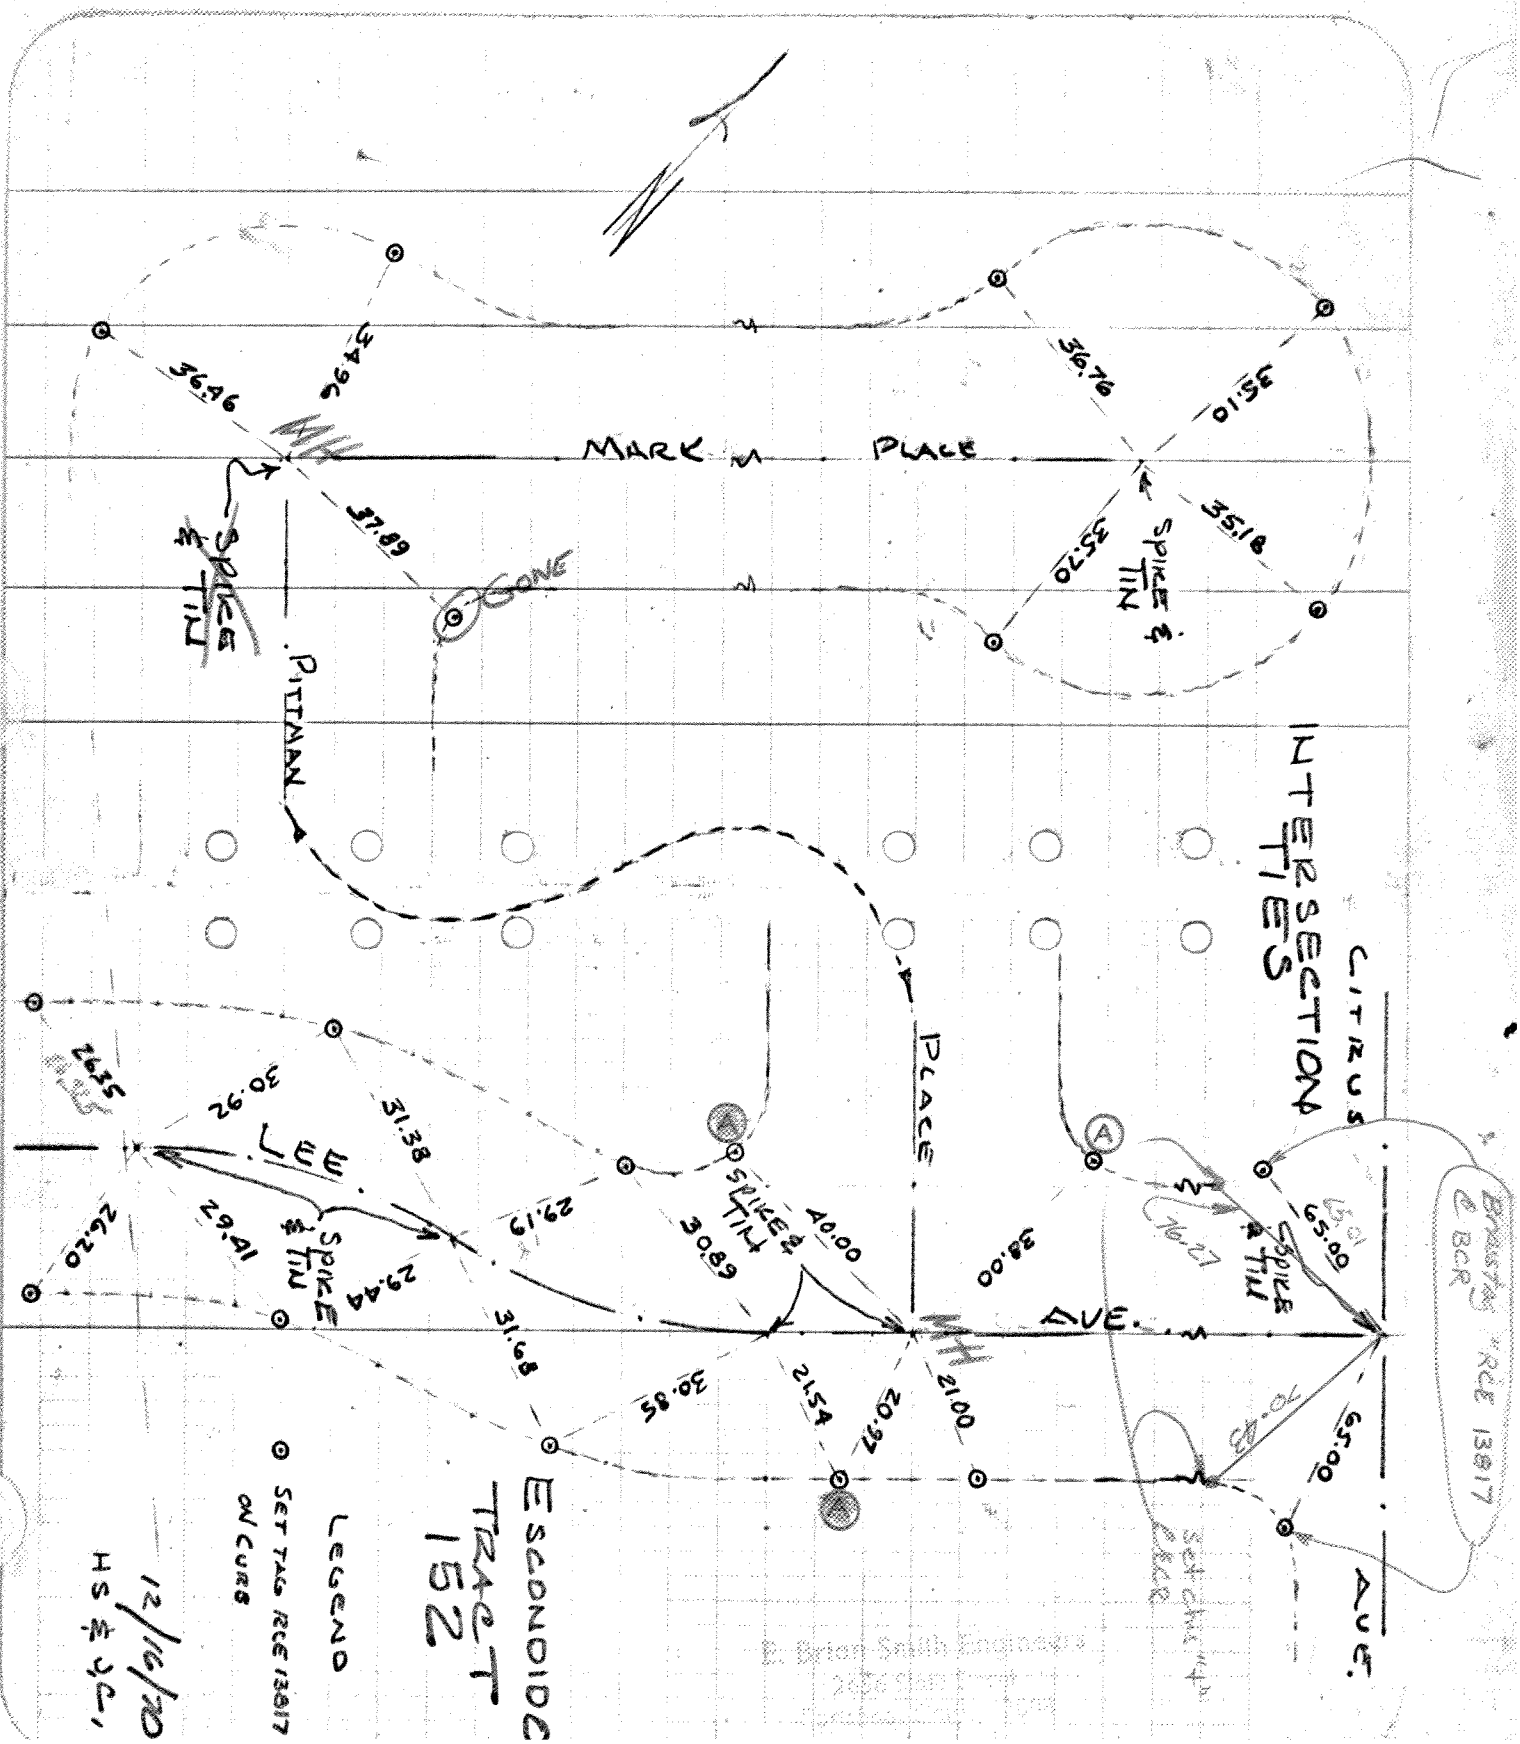NOTE; PTS. MARKED (A) WERE REPLACED WITH LEAD & TACK AT SAME DISTANCE FROM ℄ INTERSECTION AFTER SIDEWALK CONSTRUCTION IN FEB. 2004.