MANITOU
engineering company
civil engineering & surveying
350 W. 9th Ave., Escondido, California 92025 Telephone (714) 741-9921

CHIEF: SAVOIE
INSTR:
CHN: JOHNSTON
CHN:

JOB DESCRIPTION AND LOCATION RANCHO VERDE
& MONUMENT TIES
MAP No 10763

SHEET NO. 8 OF 15 SHEETS
DATE: 4-1-85
JOB NO. 614
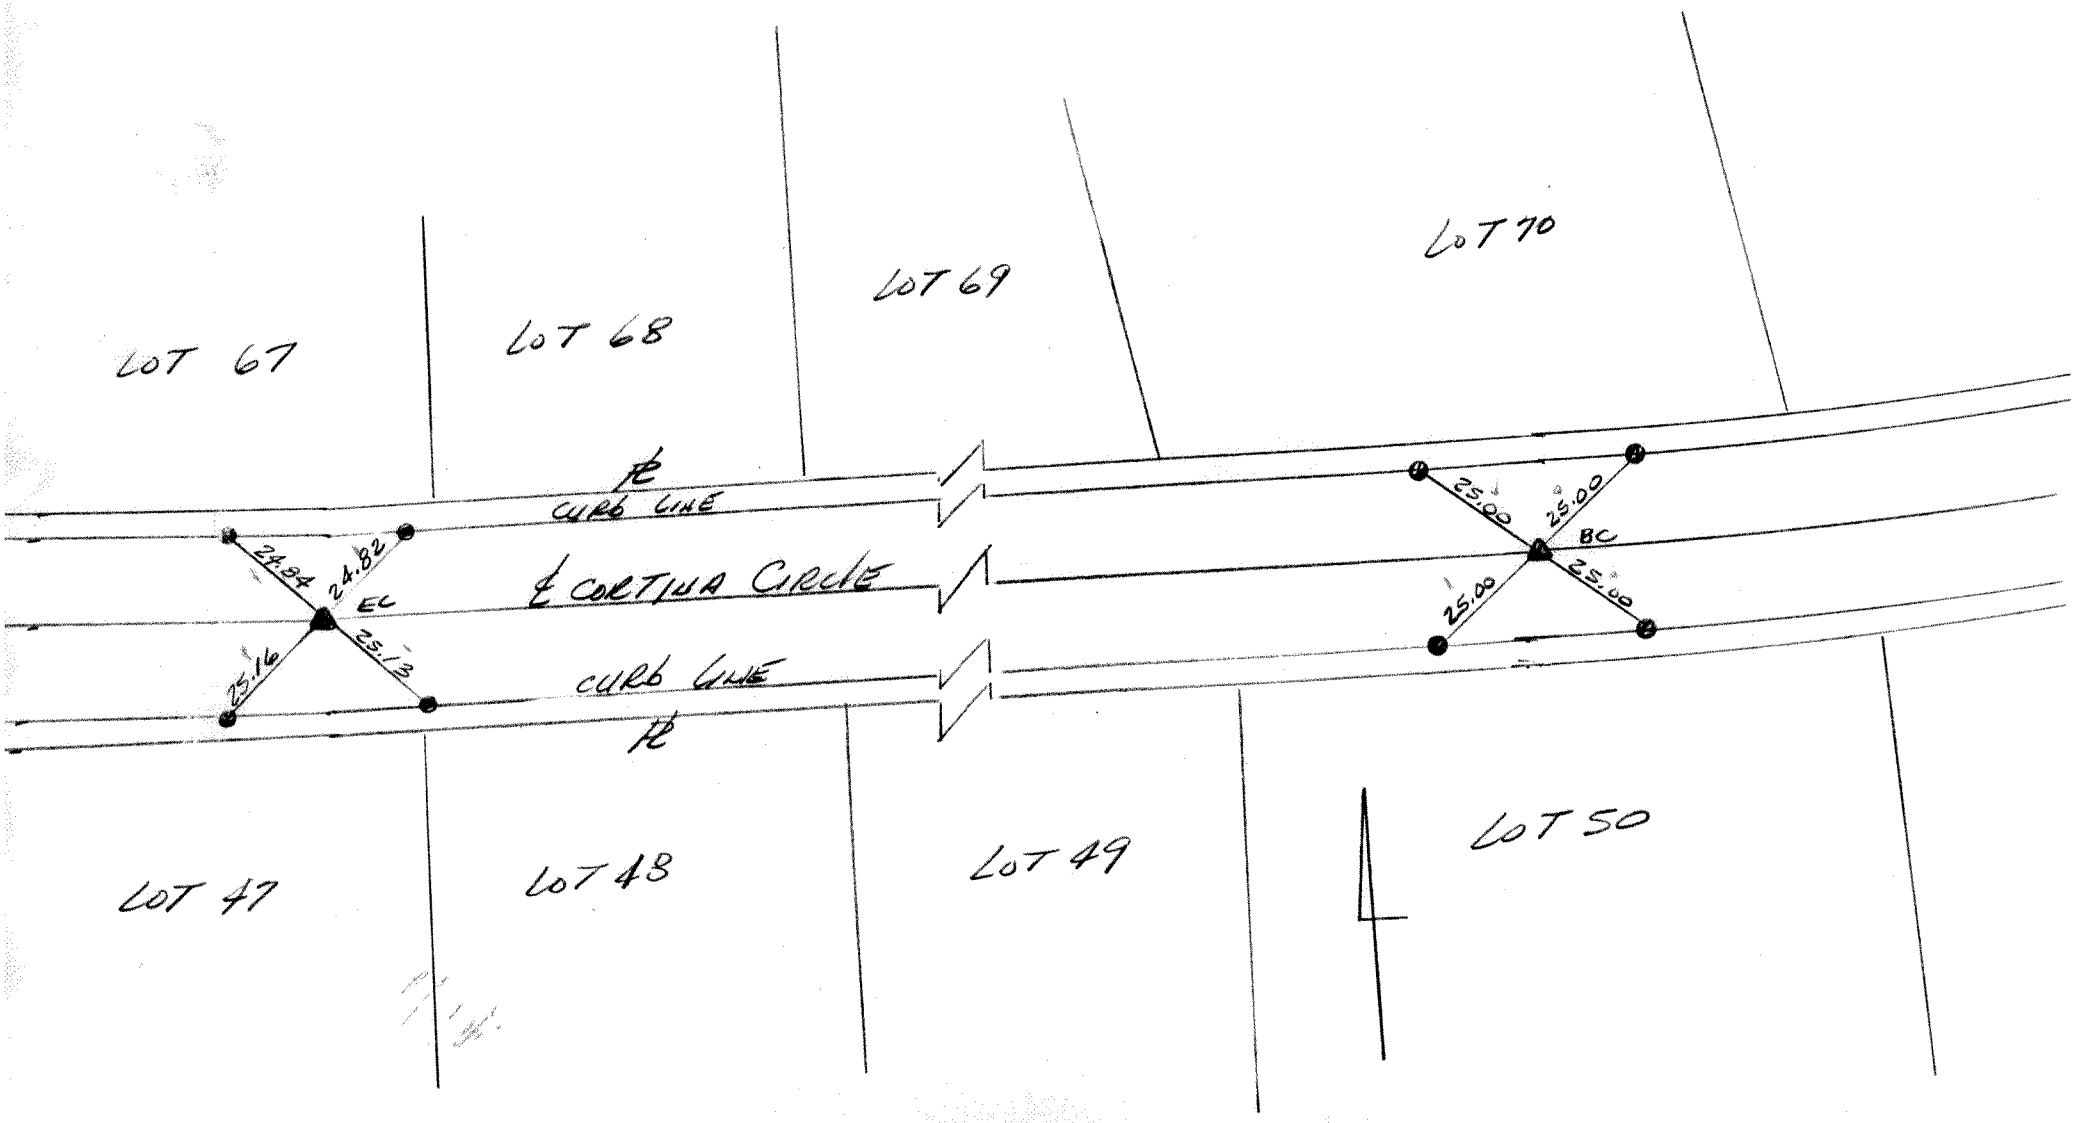
▲ SET NAIL & SHINNER
● SET LEAD & PIN