Note: This point overlaid with new A.C., The 3 Distances Shown Into & Int. Check Within Themselves

Ties checked Nov. 15, 76'

FOR EXIST. IMPROVEMENTS REF. DWG NO. 1441

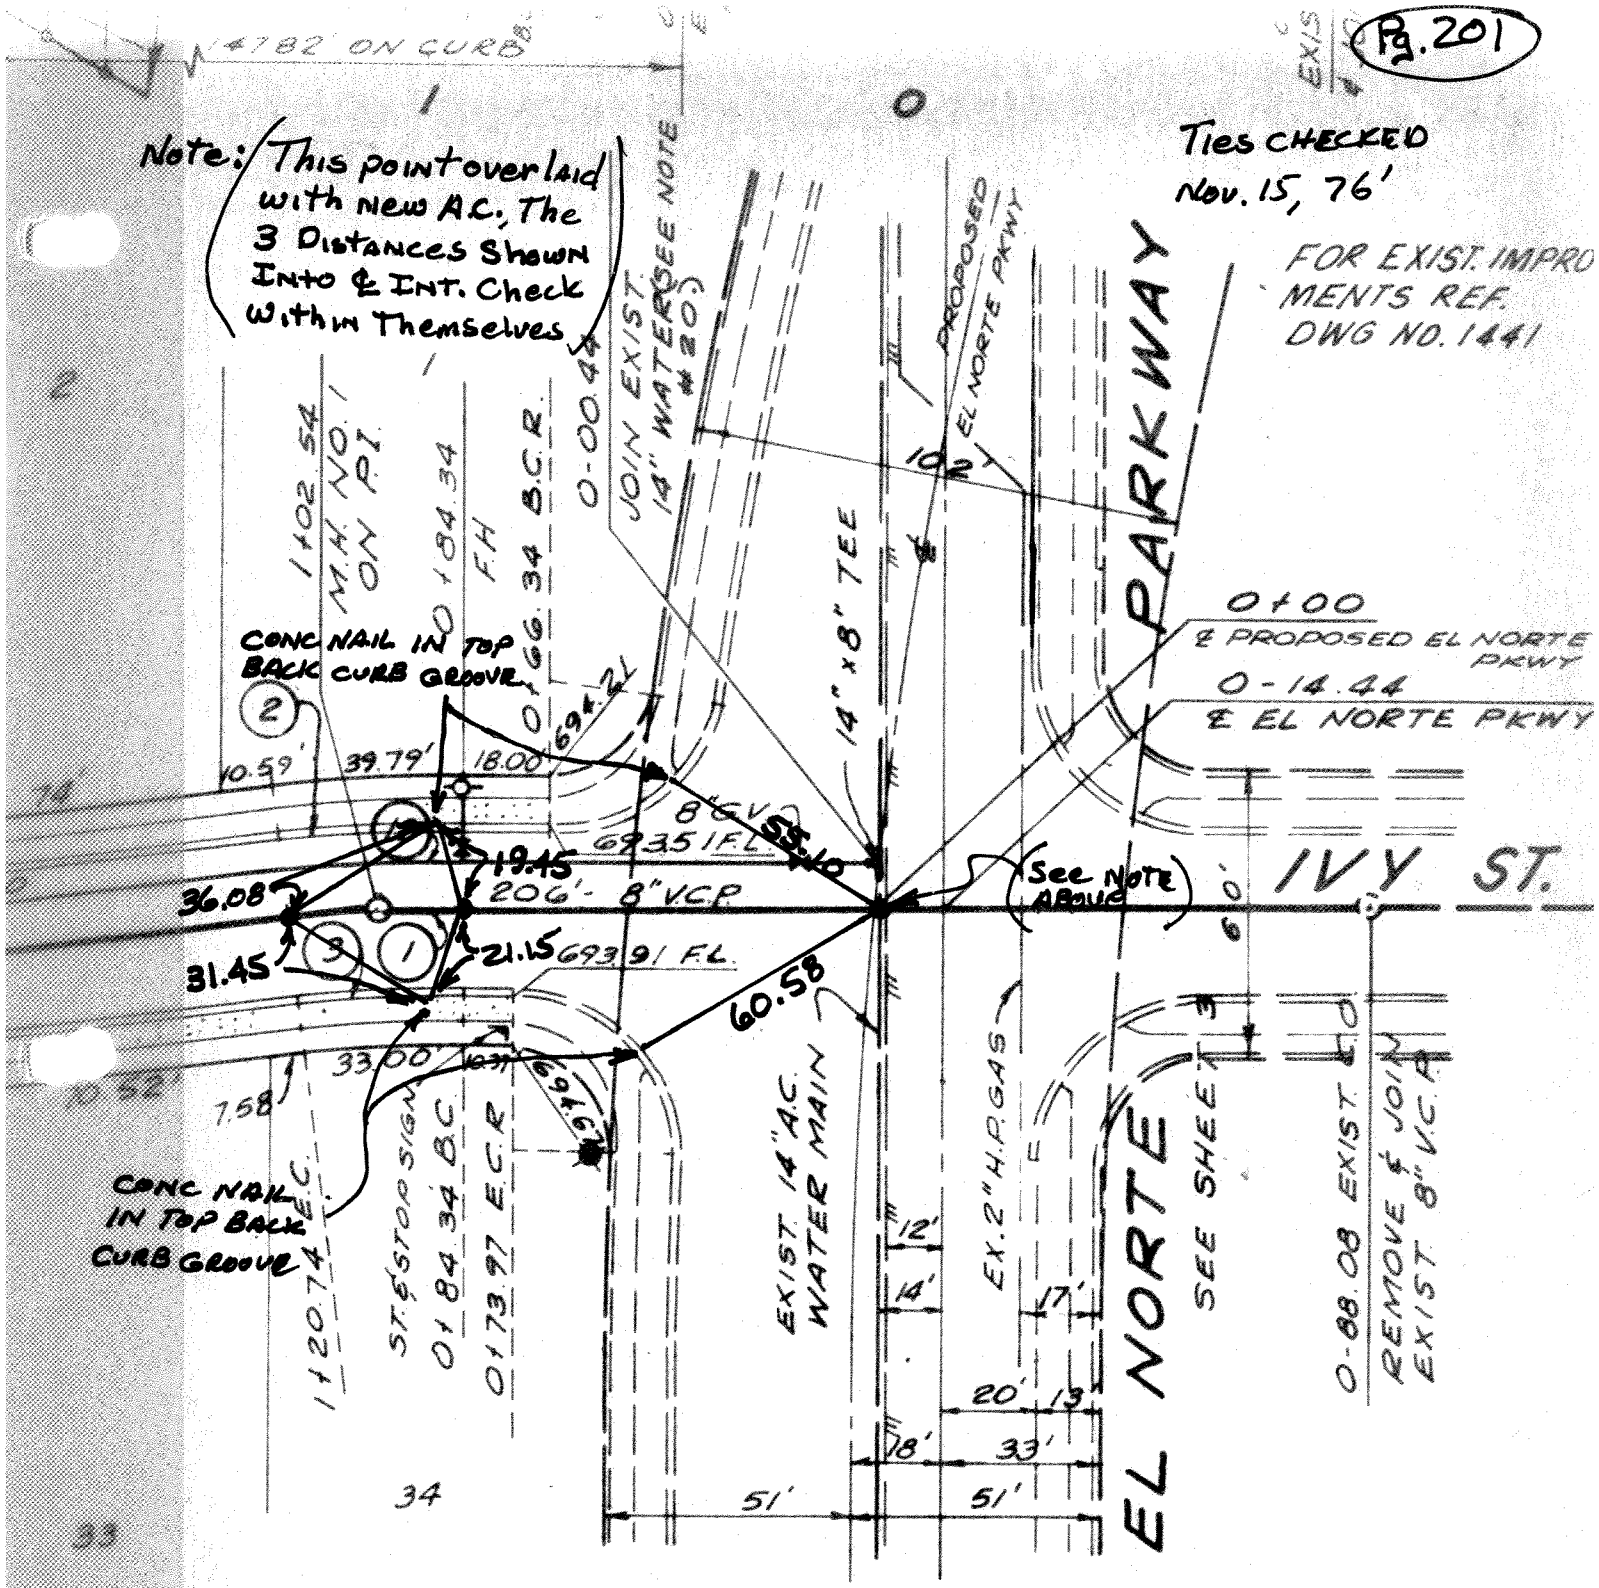

PLAN REVISION	BY	DATE	APPROVAL
	P.E.C.	7-2-74	

CONSTRUCTION RECORD
COMPLETED
INSPECTOR

SHEET 2

CITY OF ESCONDIDO

ENGINEERING DIVISION

SHEET 3

IMPROVEMENT PLAN

IVY STREET

FROM EL NORTE PARKWAY TO 1184' NW'LY

APPROVED

DATE DRAWN

OFFICE OF
ING, INC.