341-A

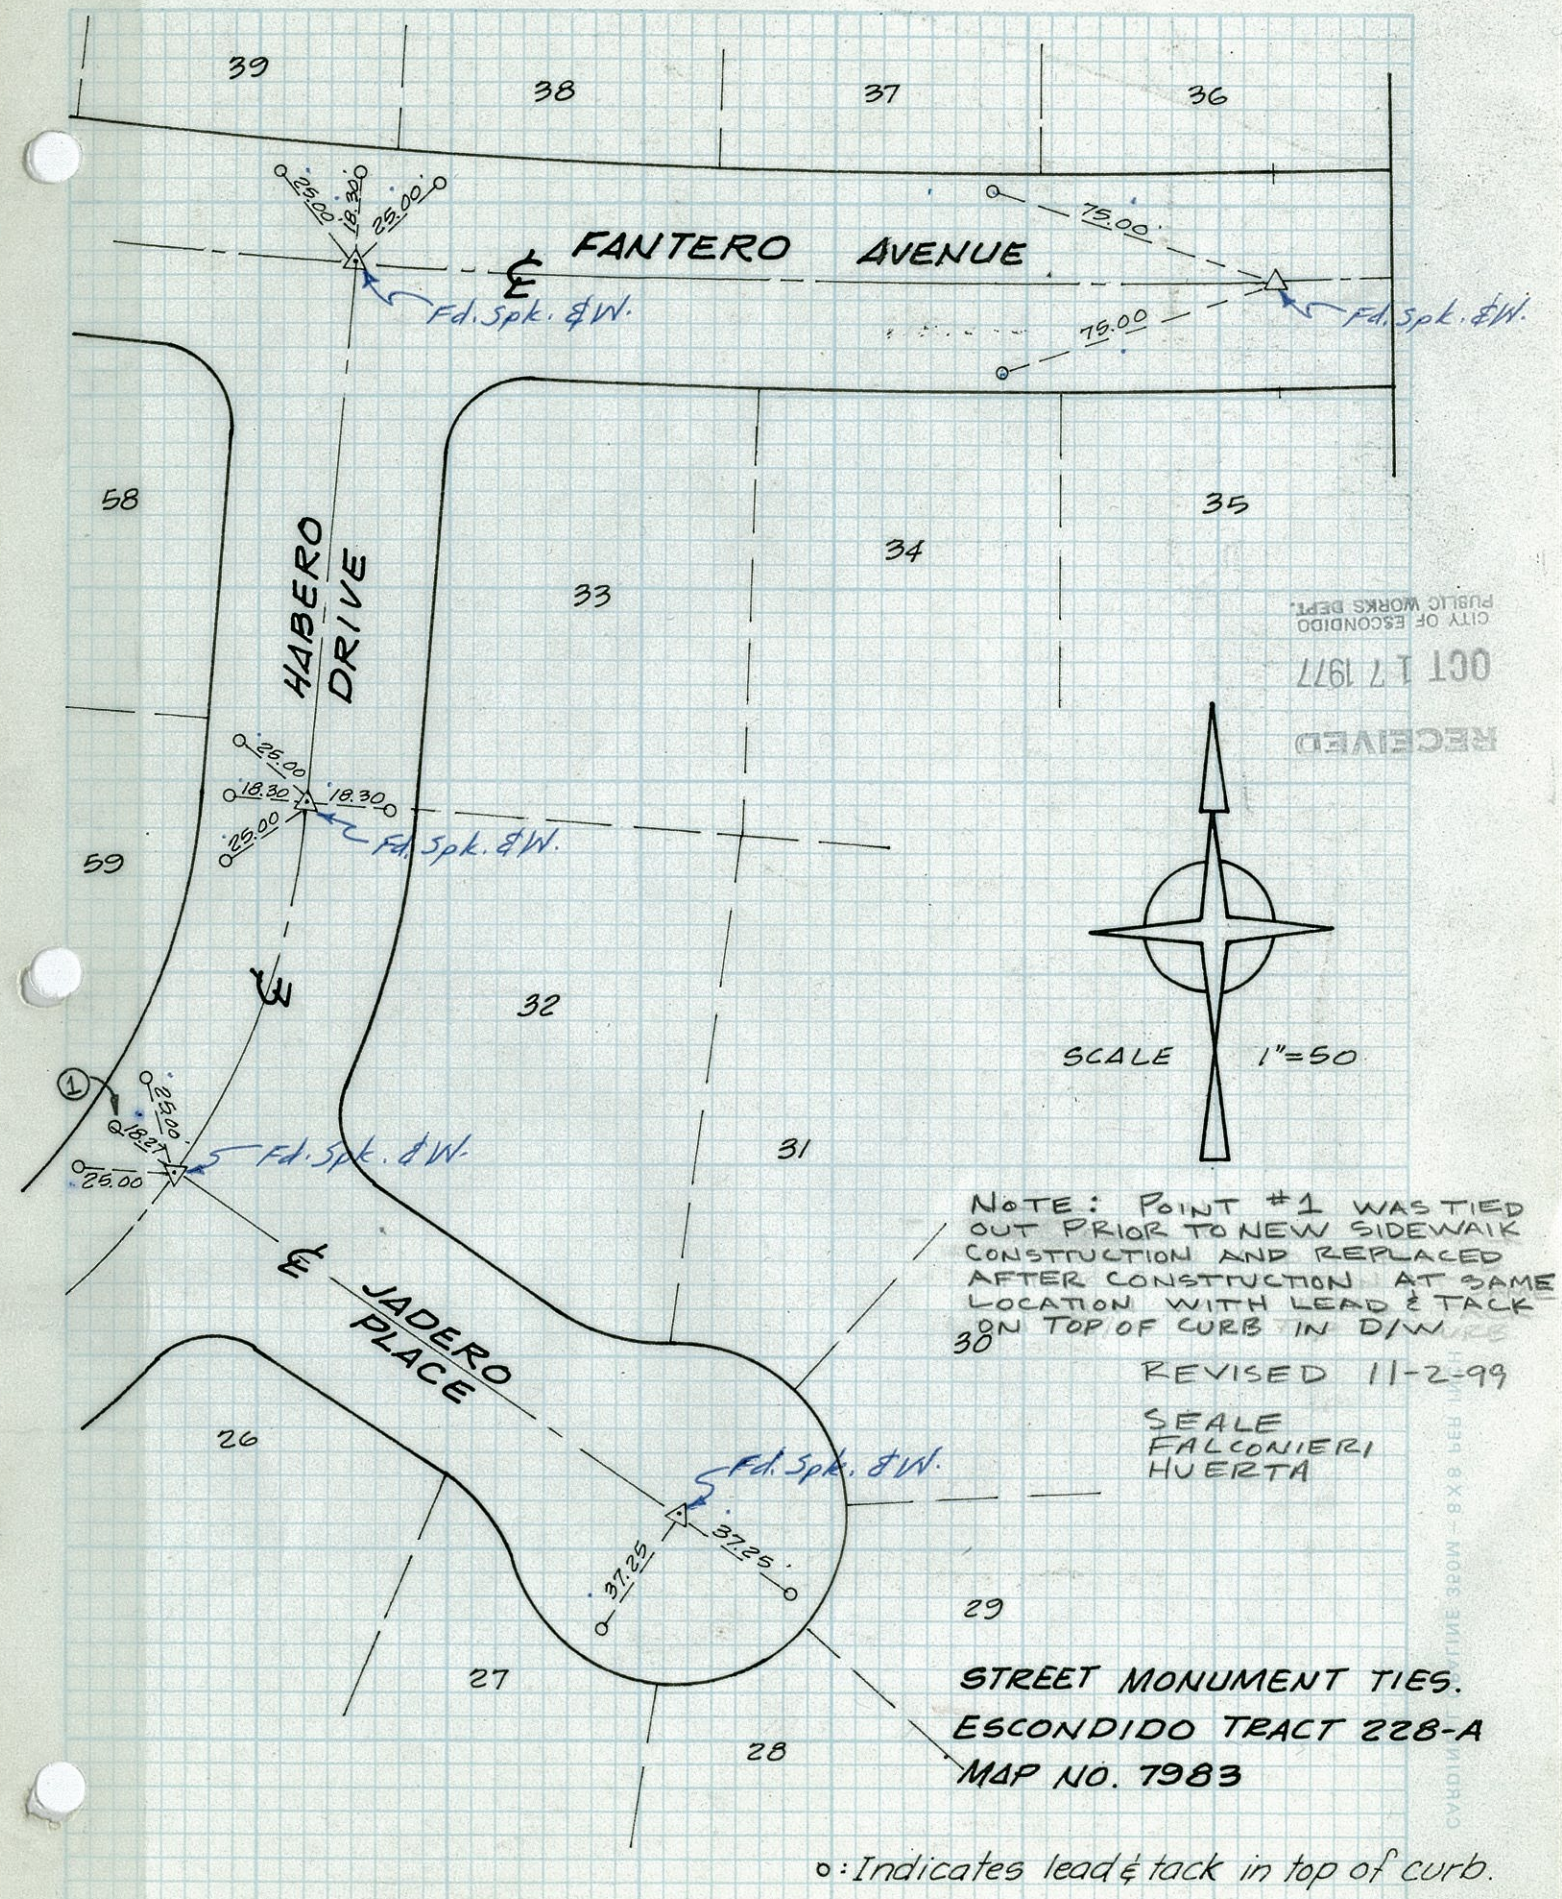

CITY OF ESCONDIDO
PUBLIC WORKS DEPT.
OCT 17 1977
RECEIVED

NOTE: POINT #1 WAS TIED OUT PRIOR TO NEW SIDEWAIK CONSTRUCTION AND REPLACED AFTER CONSTRUCTION AT SAME LOCATION WITH LEAD & TACK ON TOP OF CURB IN D/W

REVISED 11-2-99

SEALE
FALCONIERI
HUERTA

STREET MONUMENT TIES.
ESCONDIDO TRACT 228-A
MAP NO. 7983

o: Indicates lead & tack in top of curb.

Checked Ties