MANITOU engineering company
civil engineering & surveying
350 W. 9th Ave., Escondido, California 92025 Telephone (714) 741-9921

CHIEF: WOODMAN
INSTR:
CHN: HERNANDEZ
CHN:

JOB DESCRIPTION AND LOCATION ROCKY POINT
9 TIES
SHEET 4 MAP NO 11930

SHEET NO. 1 OF 5 SHEETS
DATE: 6-17-88
JOB NO. 824
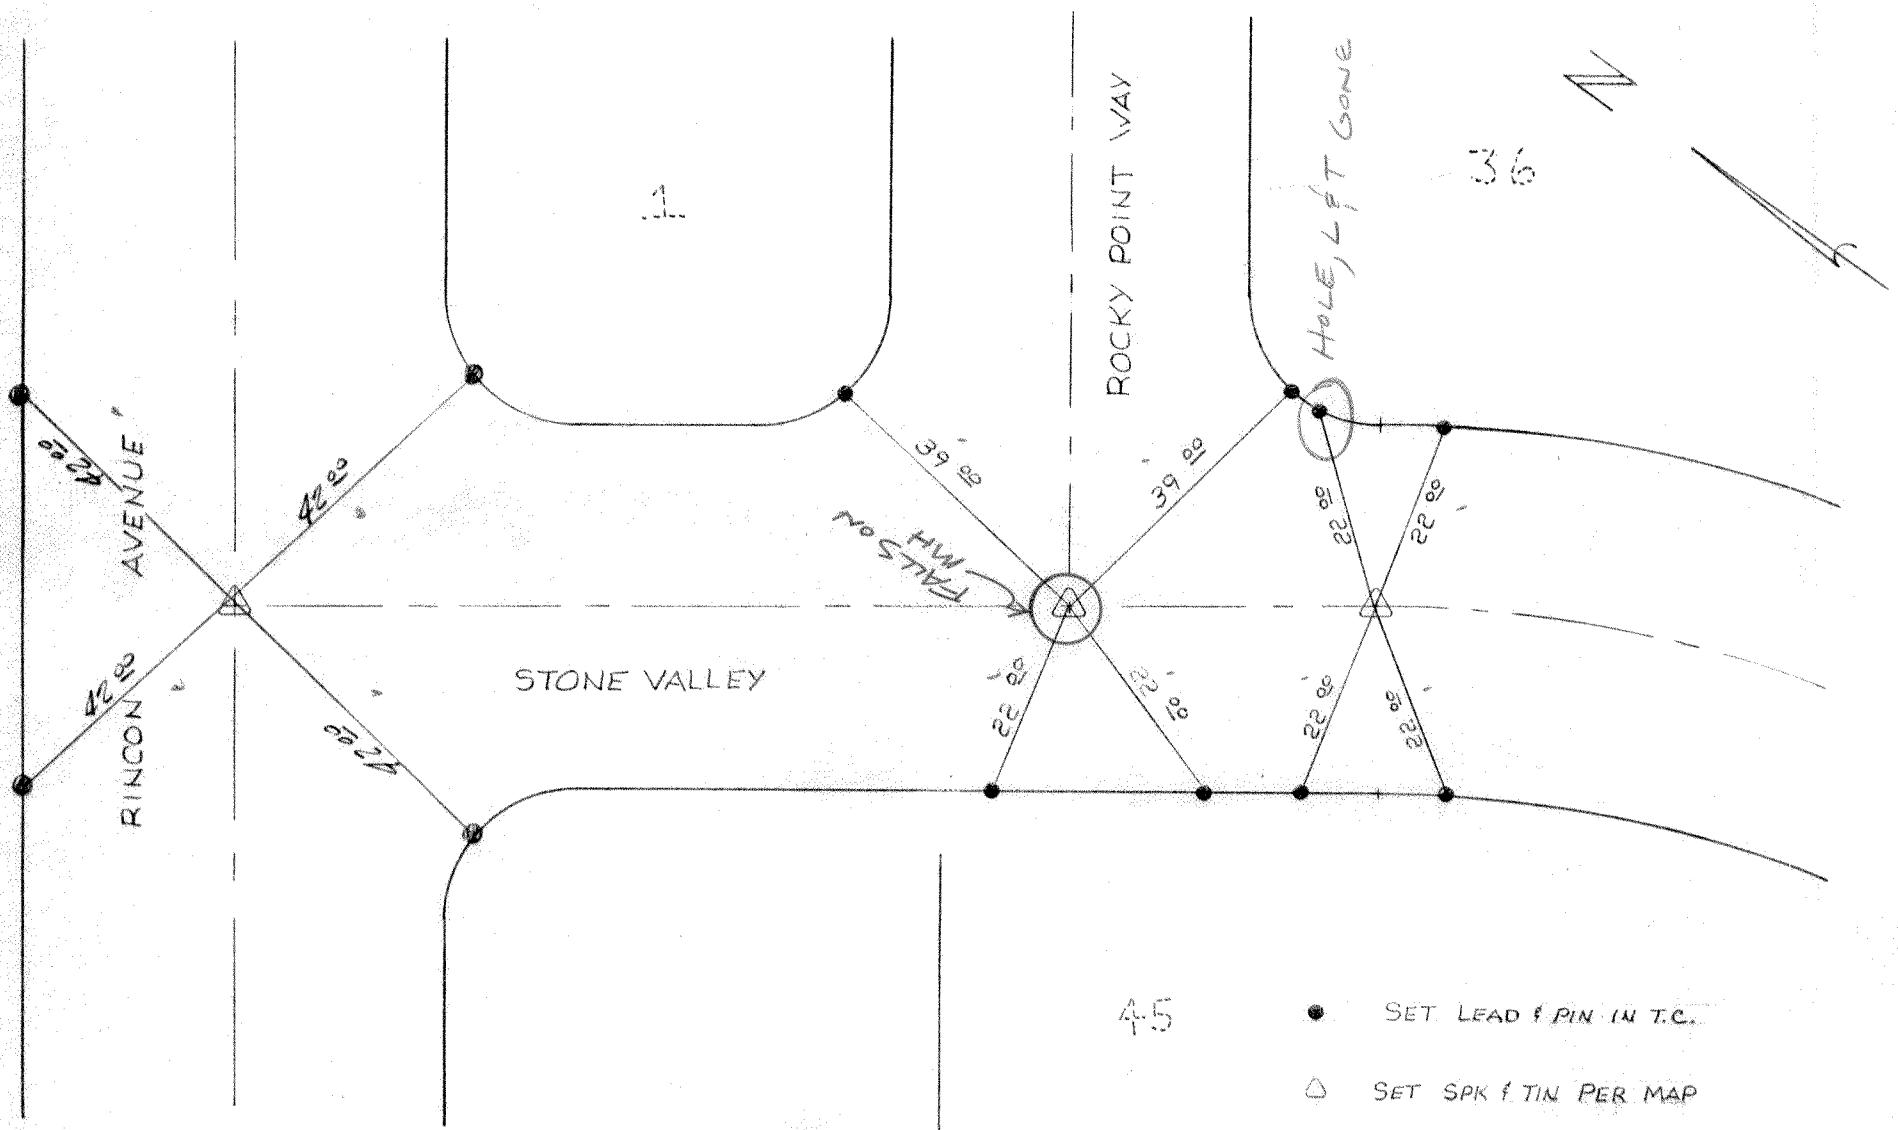
721