MANITOU engineering company
civil engineering & surveying
455 N. Hale Avenue, Escondido, California 92025 Telephone (714) 741-9921

CHIEF: PINE
INSTR:
CHN: JOHNSTON
CHN:

JOB DESCRIPTION AND LOCATION: LAKE CENTER
E TIES STATE PLACE

SHEET NO. 1 OF 1 SHEETS
DATE: 6-8-81
JOB NO. 26C

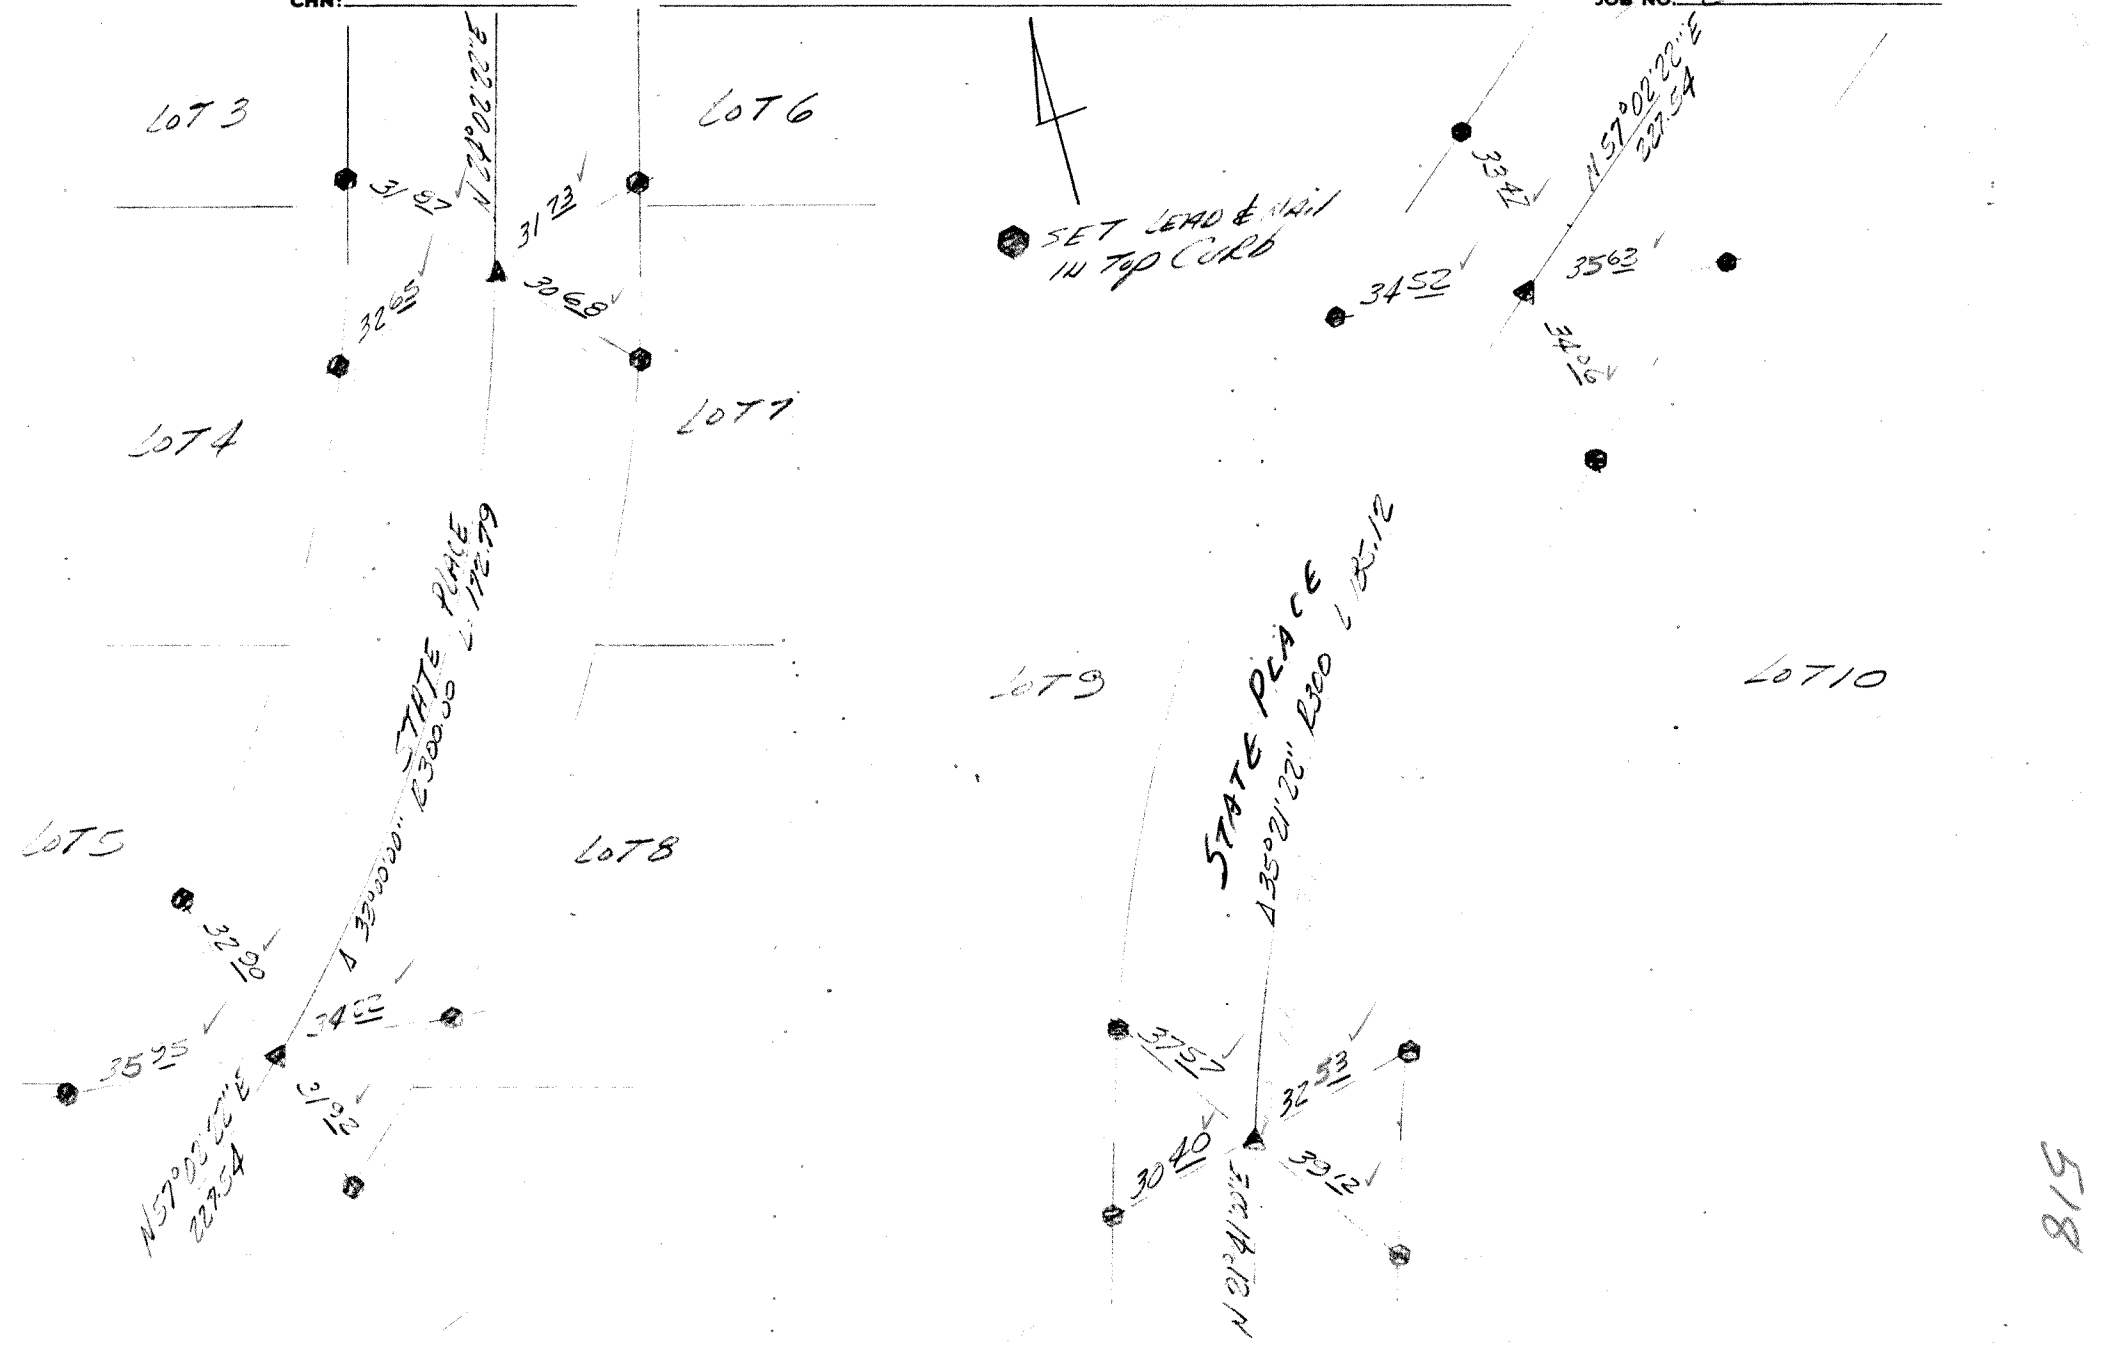

815