ROY L. KLEMA, ENGINEERS, INC.

SHerwood 5-3222

SUBDIVISIONS
LAND PLANNING
MUNICIPAL IMPROVEMENTS
SURVEYING

759 VALLEY BOULEVARD
ESCONDIDO, CALIFORNIA

℄ Intersection Ties
BONDED HOMES - UNIT #1
Map N° 4169

NOTE: TIE POINTS WERE REPLACED WITH CHISELED 'X' ON TOP OF CURB AT RECORD DISTANCES AFTER NEW SIDEWALK CONSTRUCTION IN 1998.

ALL TIES RESET WITH LEAD & TACK
2-10-09 PF/BH

12-7-98
FALCONIERI
HUERTA
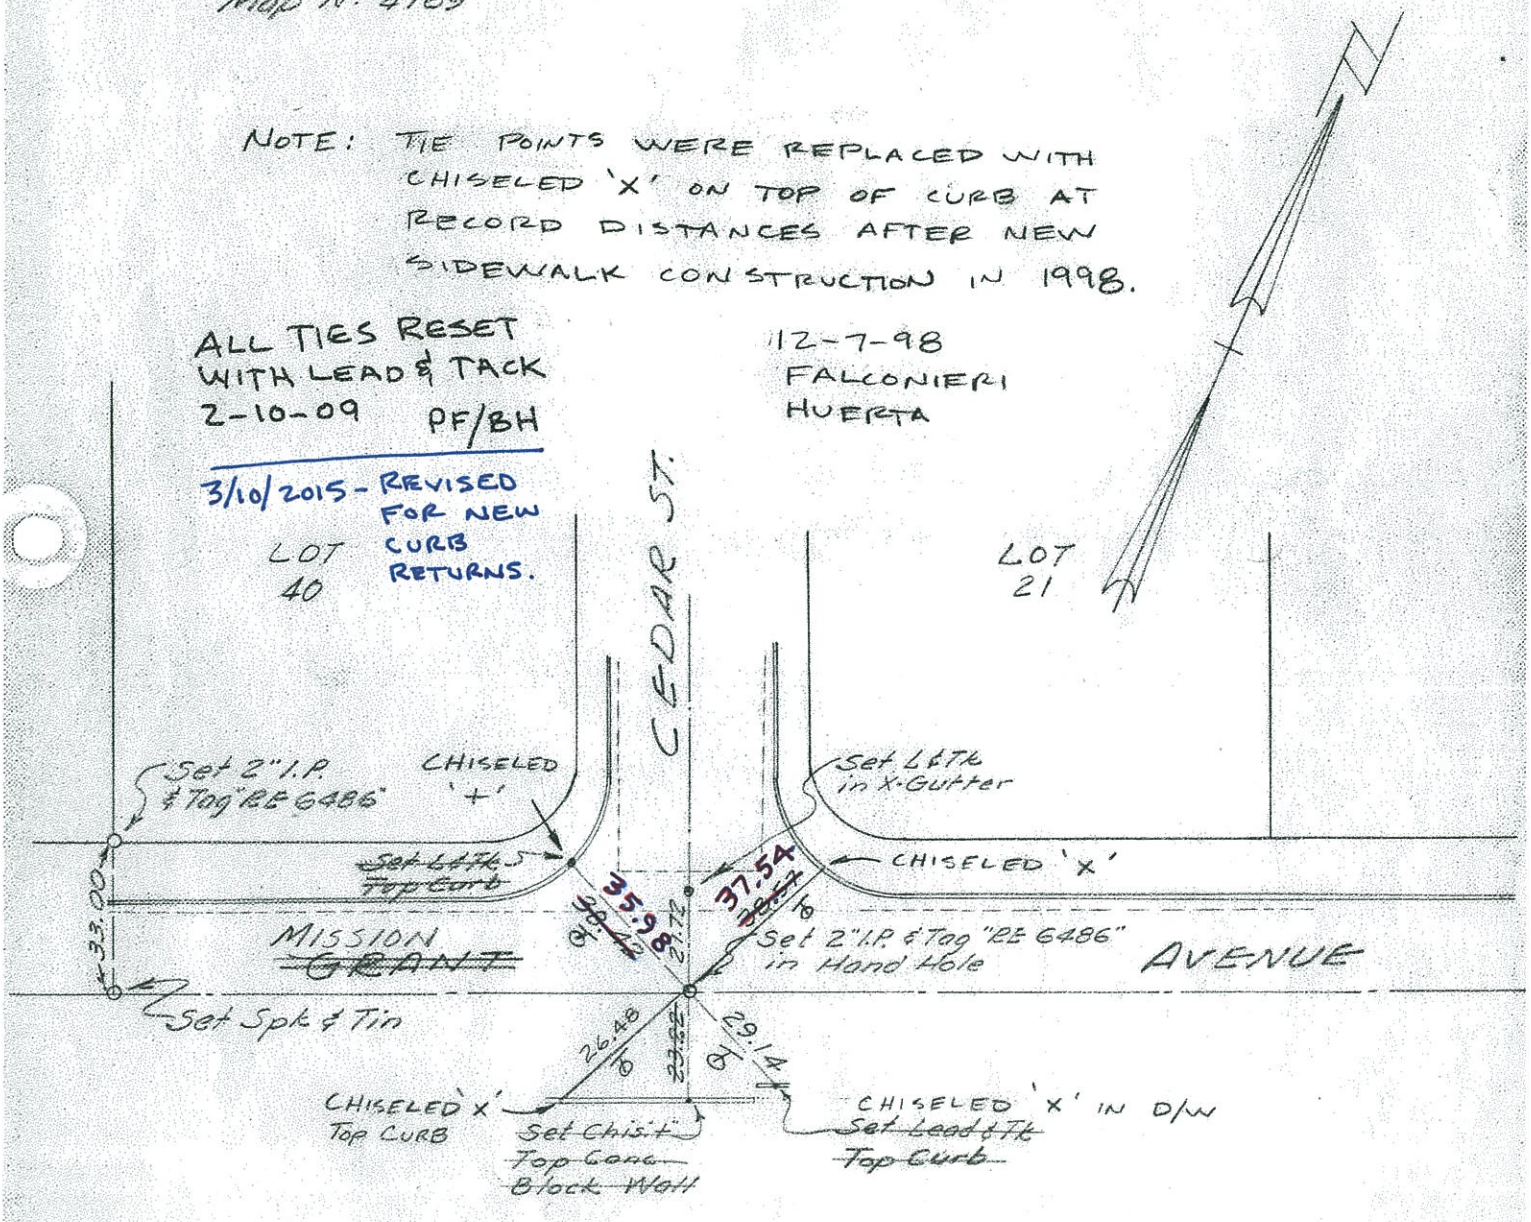
3/10/2015 - REVISED FOR NEW CURB RETURNS.