STREET TIES ESCONDIDO TRACT # 608

(690)

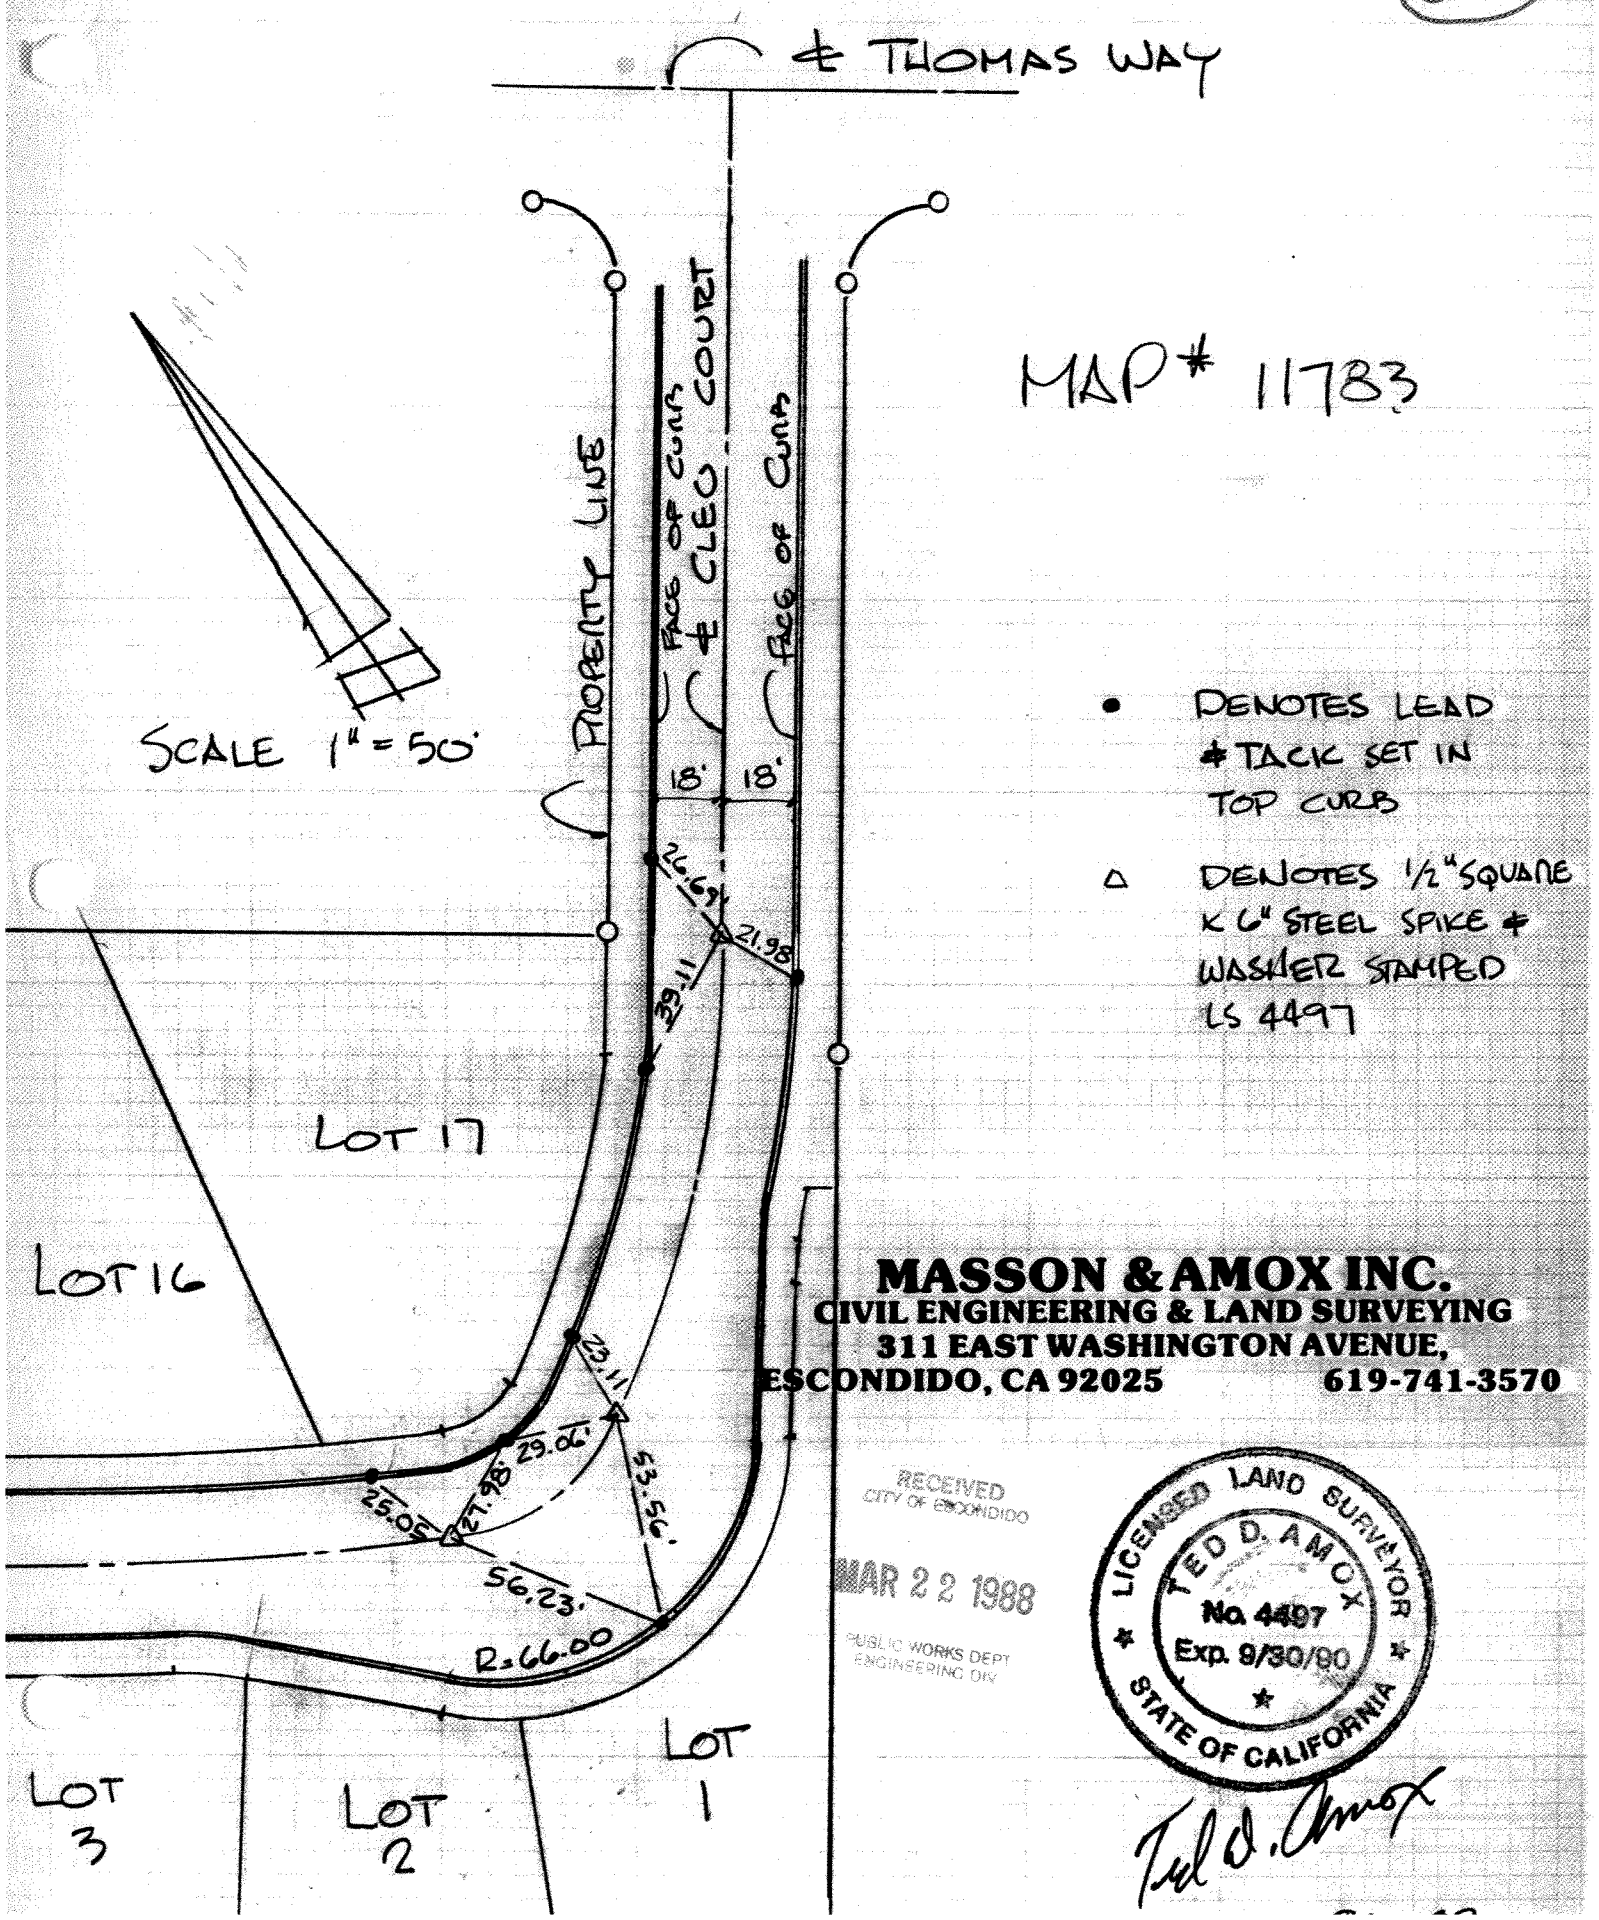

SCALE 1" = 50'

MAP # 11783

- DENOTES LEAD & TACK SET IN TOP CURB

△ DENOTES 1/2" SQUARE X 6" STEEL SPIKE & WASHER STAMPED LS 4497

MASSON & AMOX INC.
CIVIL ENGINEERING & LAND SURVEYING
311 EAST WASHINGTON AVENUE,
ESCONDIDO, CA 92025 **619-741-3570**

RECEIVED
CITY OF ESCONDIDO
MAR 22 1988
PUBLIC WORKS DEPT
ENGINEERING DIV.

LICENSED LAND SURVEYOR
TED D. AMOX
No. 4497
Exp. 9/30/90
STATE OF CALIFORNIA

Ted D. Amox