1282

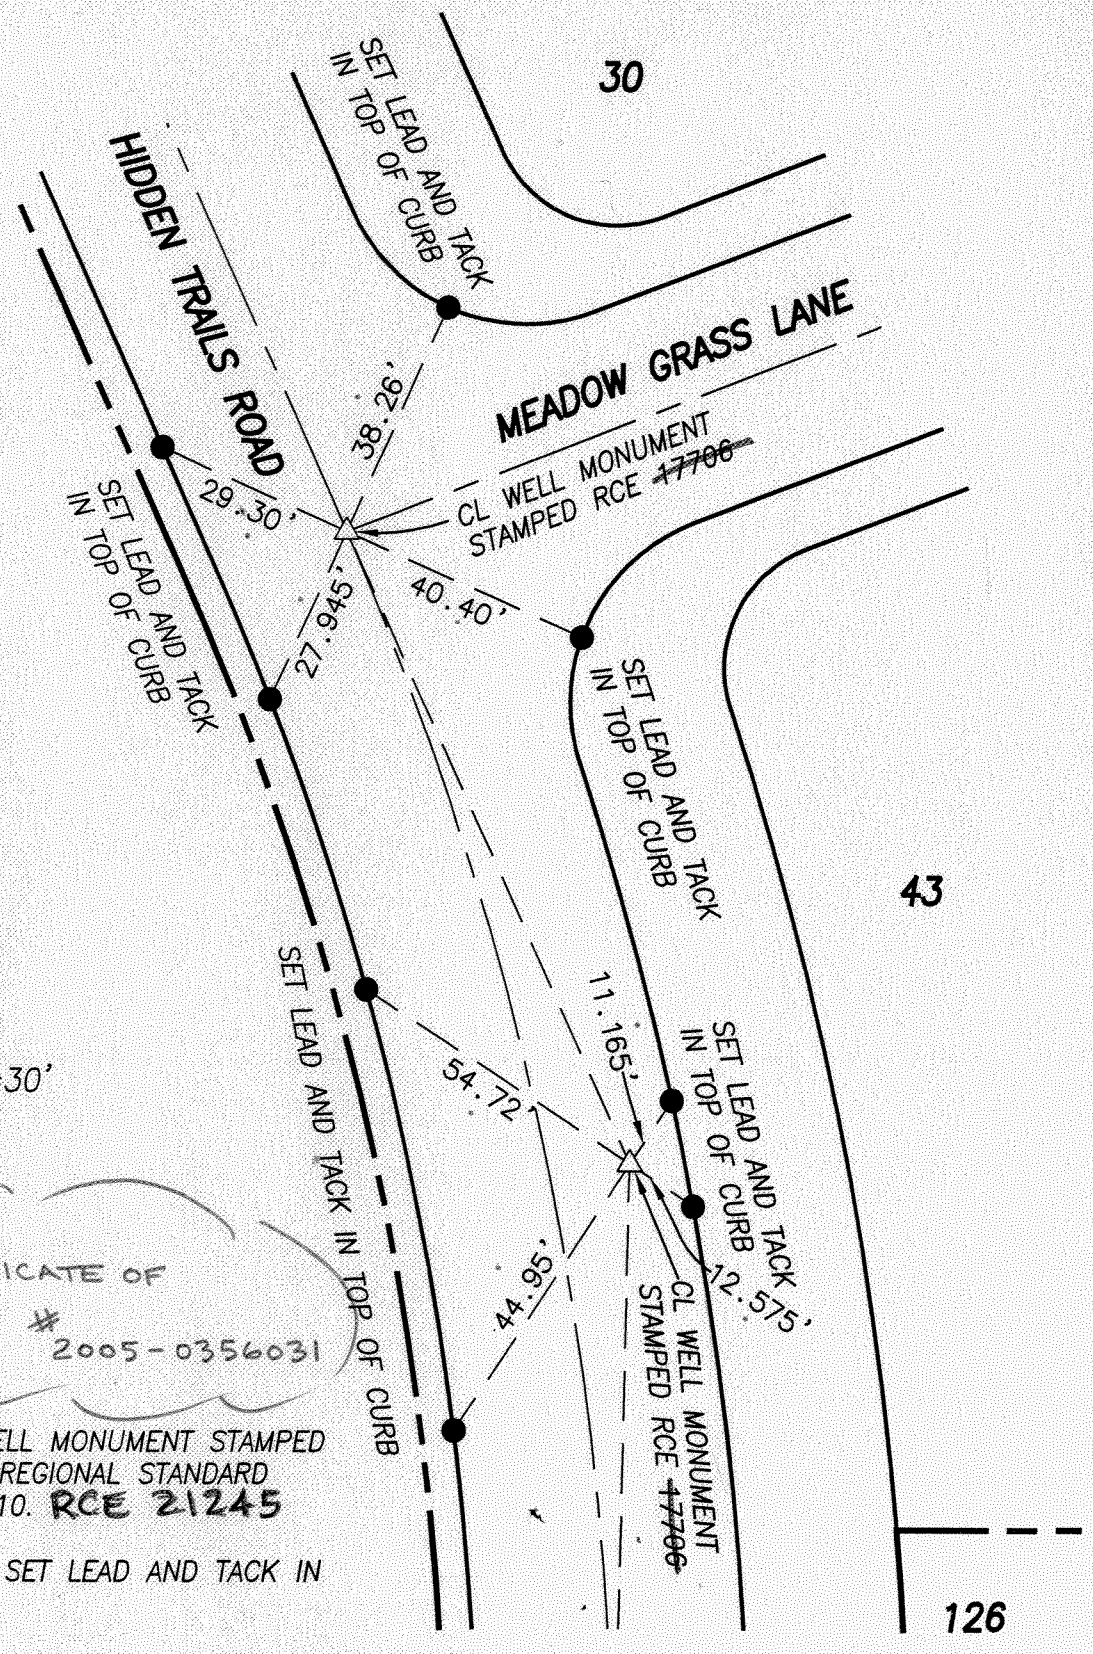

SCALE: 1"=30'

SEE CERTIFICATE OF CORRECTION # 2005-0356031

LEGEND

△ *INDICATES SET WELL MONUMENT STAMPED ~~RCE 17706~~ PER REGIONAL STANDARD DRAWING NO. M-10.* RCE 21245

● *INDICATES TO BE SET LEAD AND TACK IN TOP OF CURB*

Revised: –	Date –	CITY OF ESCONDIDO	
Drawn By: LUNDSTROM & ASSOCIATES	–	CENTERLINE TIES ESCONDIDO TRACT NO. 795, UNIT NO. 1, MAP NO. 13897 HIDDEN TRAILS RD & MEADOW GRASS LN	SCALE: 1" = 30'
Checked By: –	–		SHEET: 1 OF 1
Approved By: –	–		

J.N. 300-42